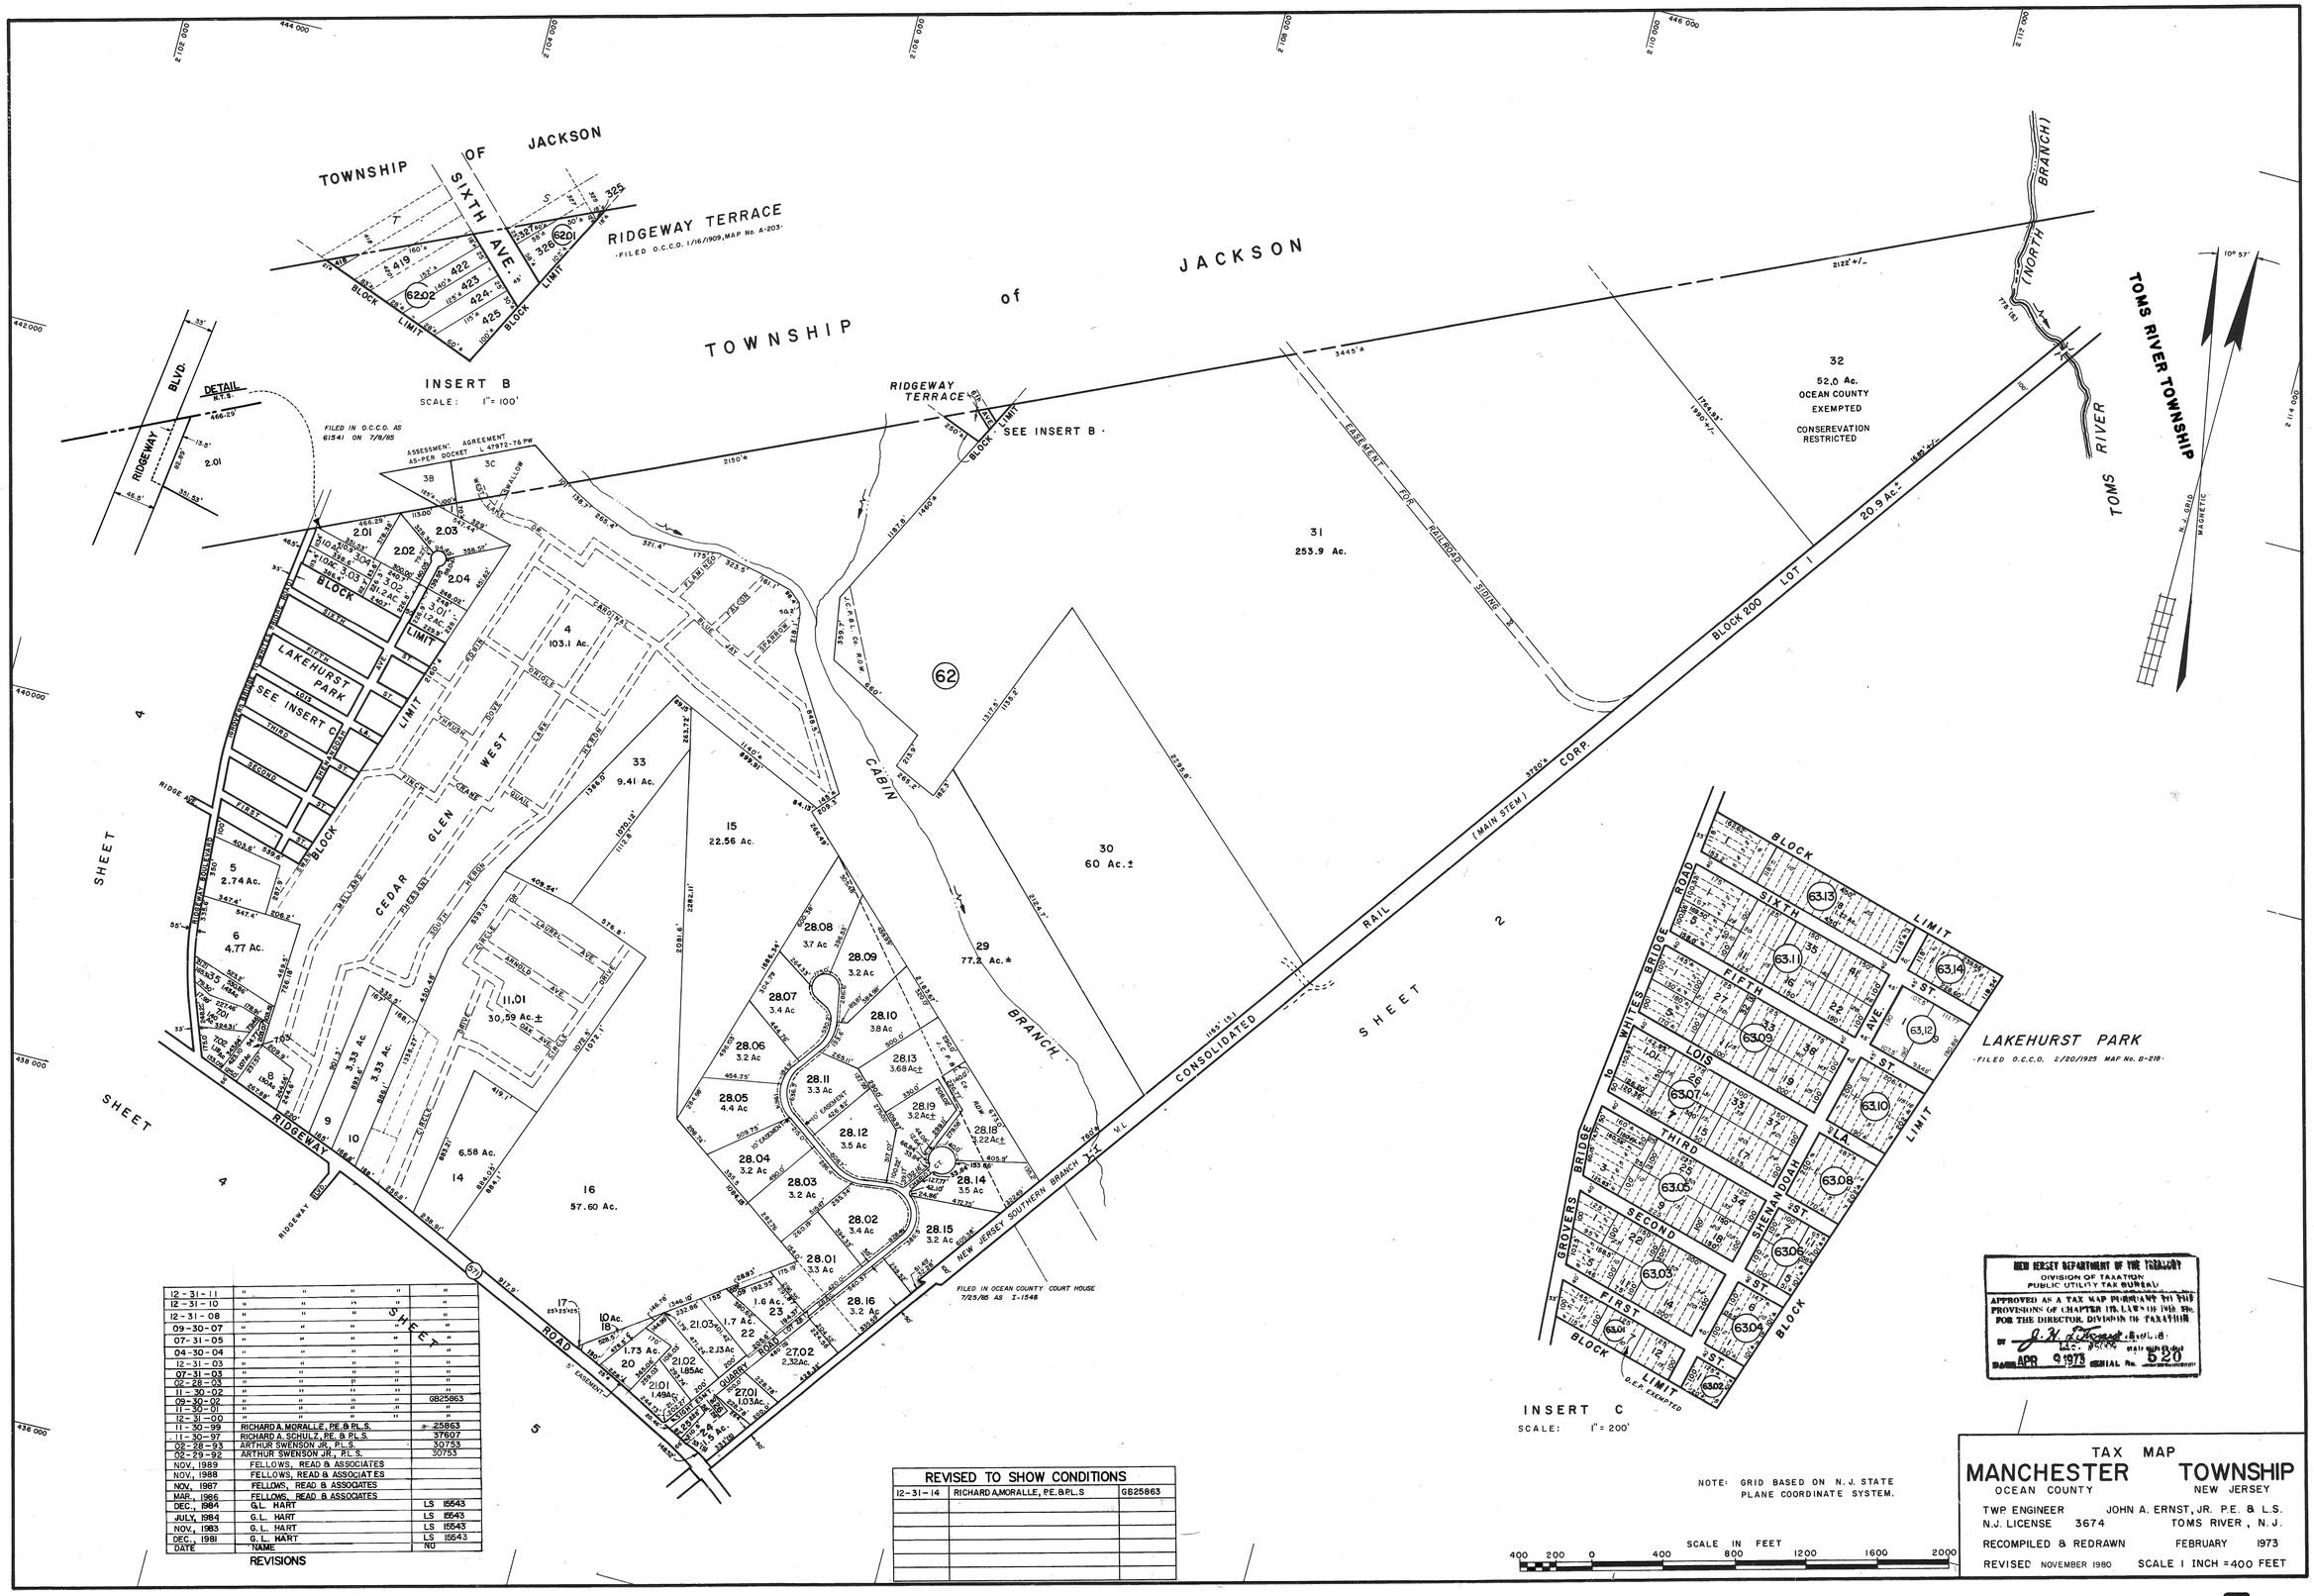

DATE	NAME	NO
12-31-11	" " " "	"
12-31-10	" " " "	"
12-31-08	" " " "	"
09-30-07	" " " "	"
07-31-05	" " " "	"
04-30-04	" " " "	"
12-31-03	" " " "	"
07-31-03	" " " "	"
02-28-03	" " " "	"
11-30-02	" " " "	"
09-30-02	" " " "	GB25863
11-30-01	" " " "	"
12-31-00	" " " "	"
11-30-99	RICHARD A. MORALLE, P.E. & P.L.S.	25863
11-30-97	RICHARD A. SCHULZ, P.E. & P.L.S.	37607
02-28-93	ARTHUR SWENSON JR., P.L.S.	30753
02-29-92	ARTHUR SWENSON JR., P.L.S.	30753
NOV., 1989	FELLOWS, READ & ASSOCIATES	
NOV., 1988	FELLOWS, READ & ASSOCIATES	
NOV., 1987	FELLOWS, READ & ASSOCIATES	
MAR., 1986	FELLOWS, READ & ASSOCIATES	
DEC., 1984	G.L. HART	LS 15543
JULY, 1984	G.L. HART	LS 15543
NOV., 1983	G.L. HART	LS 15543
DEC., 1981	G.L. HART	LS 15543

REVISIONS

REVISED TO SHOW CONDITIONS		
12-31-14	RICHARD A. MORALLE, P.E. & P.L.S	GB25863

TAX MAP

MANCHESTER TOWNSHIP

OCEAN COUNTY NEW JERSEY

TWP. ENGINEER JOHN A. ERNST, JR. P.E. & L.S.
N.J. LICENSE 3674 TOMS RIVER, N.J.
RECOMPILED & REDRAWN FEBRUARY 1973
REVISED NOVEMBER 1980 SCALE 1 INCH = 400 FEET