REVISIONS

DATE	NAME	NO.
NOV. 1987	FELLOWS, READ & ASSOCIATES	
07-31-05	RICHARD A. MORALLE, P.E. & P.L.S.	GB25863

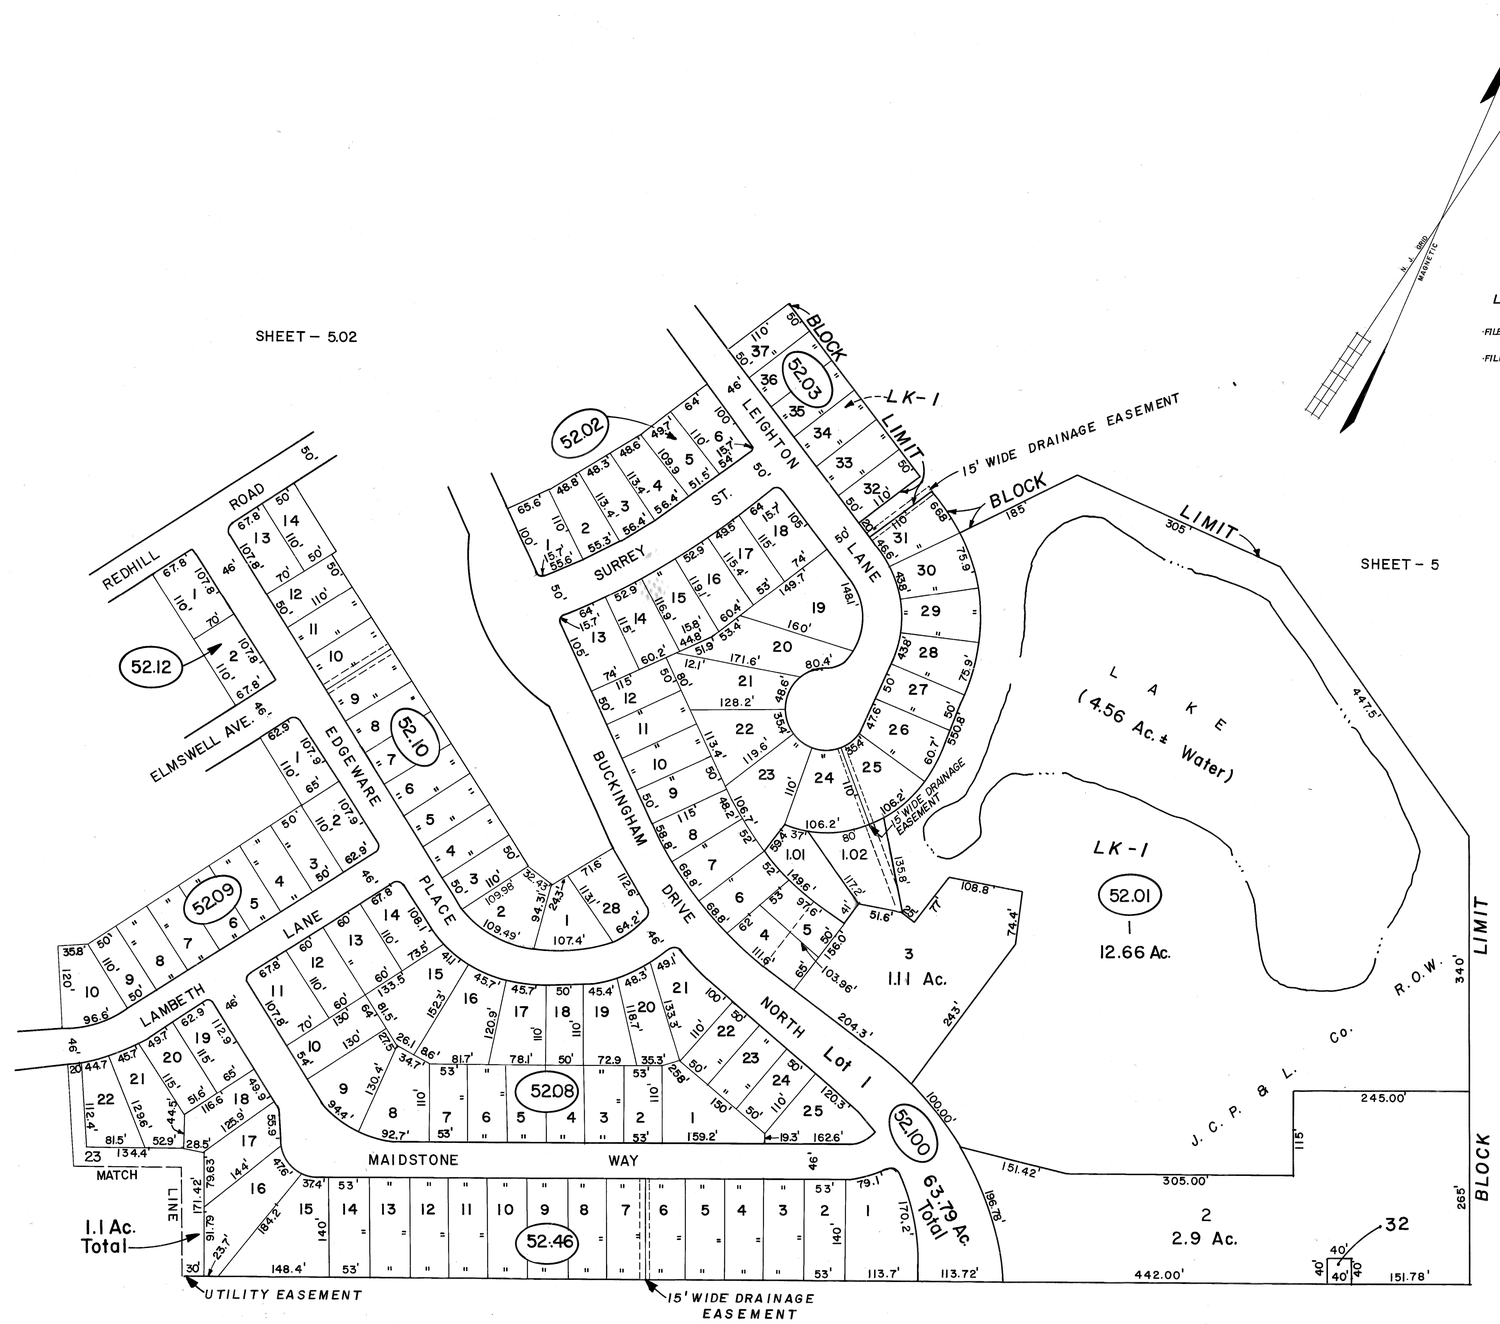

NEW JERSEY DEPARTMENT OF THE TREASURY
DIVISION OF TAXATION
LOCAL PROPERTY BRANCH
APPROVED AS A TAX MAP PURSUANT TO THE PROVISIONS OF CHAPTER 175, LAWS OF 1913, ETC.
FOR THE DIRECTOR, DIVISION OF TAXATION

BY ..... P.E. & L.S.
LIC. #15434 CHIEF, ENGINEERING SECTION
DATE JAN 23 1987 SERIAL NO. 5.20

SCALE IN FEET
100 50 0 100 200 300 400 500

TAX MAP
MANCHESTER TOWNSHIP
OCEAN COUNTY NEW JERSEY
JOHN C. FELLOWS JR., P.E. & L.S.
LIC. NO. 10243
CONSULTING ENGINEERS AND LAND SURVEYORS
310 MAIN STREET
TOMS RIVER, NEW JERSEY 08753
NOV, 1986 SCALE 1 INCH = 100 FEET