REVISIONS

DATE	NAME	NO.
NOV., 1983	G. L. HART	LS 15543
DEC., 1964	G. L. HART	LS 15543
MAR., 1986	FELLOWS, READ & ASSOCIATES	
NOV., 1986	FELLOWS, READ & ASSOCIATES	
NOV., 1987	FELLOWS, READ & ASSOCIATES	
NOV., 1988	FELLOWS, READ & ASSOCIATES	
NOV., 1989	FELLOWS, READ & ASSOCIATES	
12-31-93	ARTHUR SWENSON JR., PL.S.	30753
01-31-94	ARTHUR SWENSON JR., PL.S.	30753
12-31-94	ARTHUR SWENSON JR., PL.S.	30753
06-30-96	M. GUERRIEO, PL.S.	15926
05-31-97	T&M ASSOC. RICHARD A. SCHULZ, P.L.S.	37607
12-31-97	" " "	"
10-31-00	RICHARD A. MORALLE, P.E.&P.L.S., T&M ASSOC	25863
11-30-01	" " "	"
02-28-03	" " "	GB25863
07-31-05	" " "	"
11-30-05	" " "	"
07-31-06	" " "	"
11-30-06	" " "	"
09-30-07	" " "	"
12-31-07	" " "	"
12-31-08	" " "	"
12-31-10	" " "	"
12-31-11	" " "	"
12-31-12	" " "	"
12-31-13	" " "	"

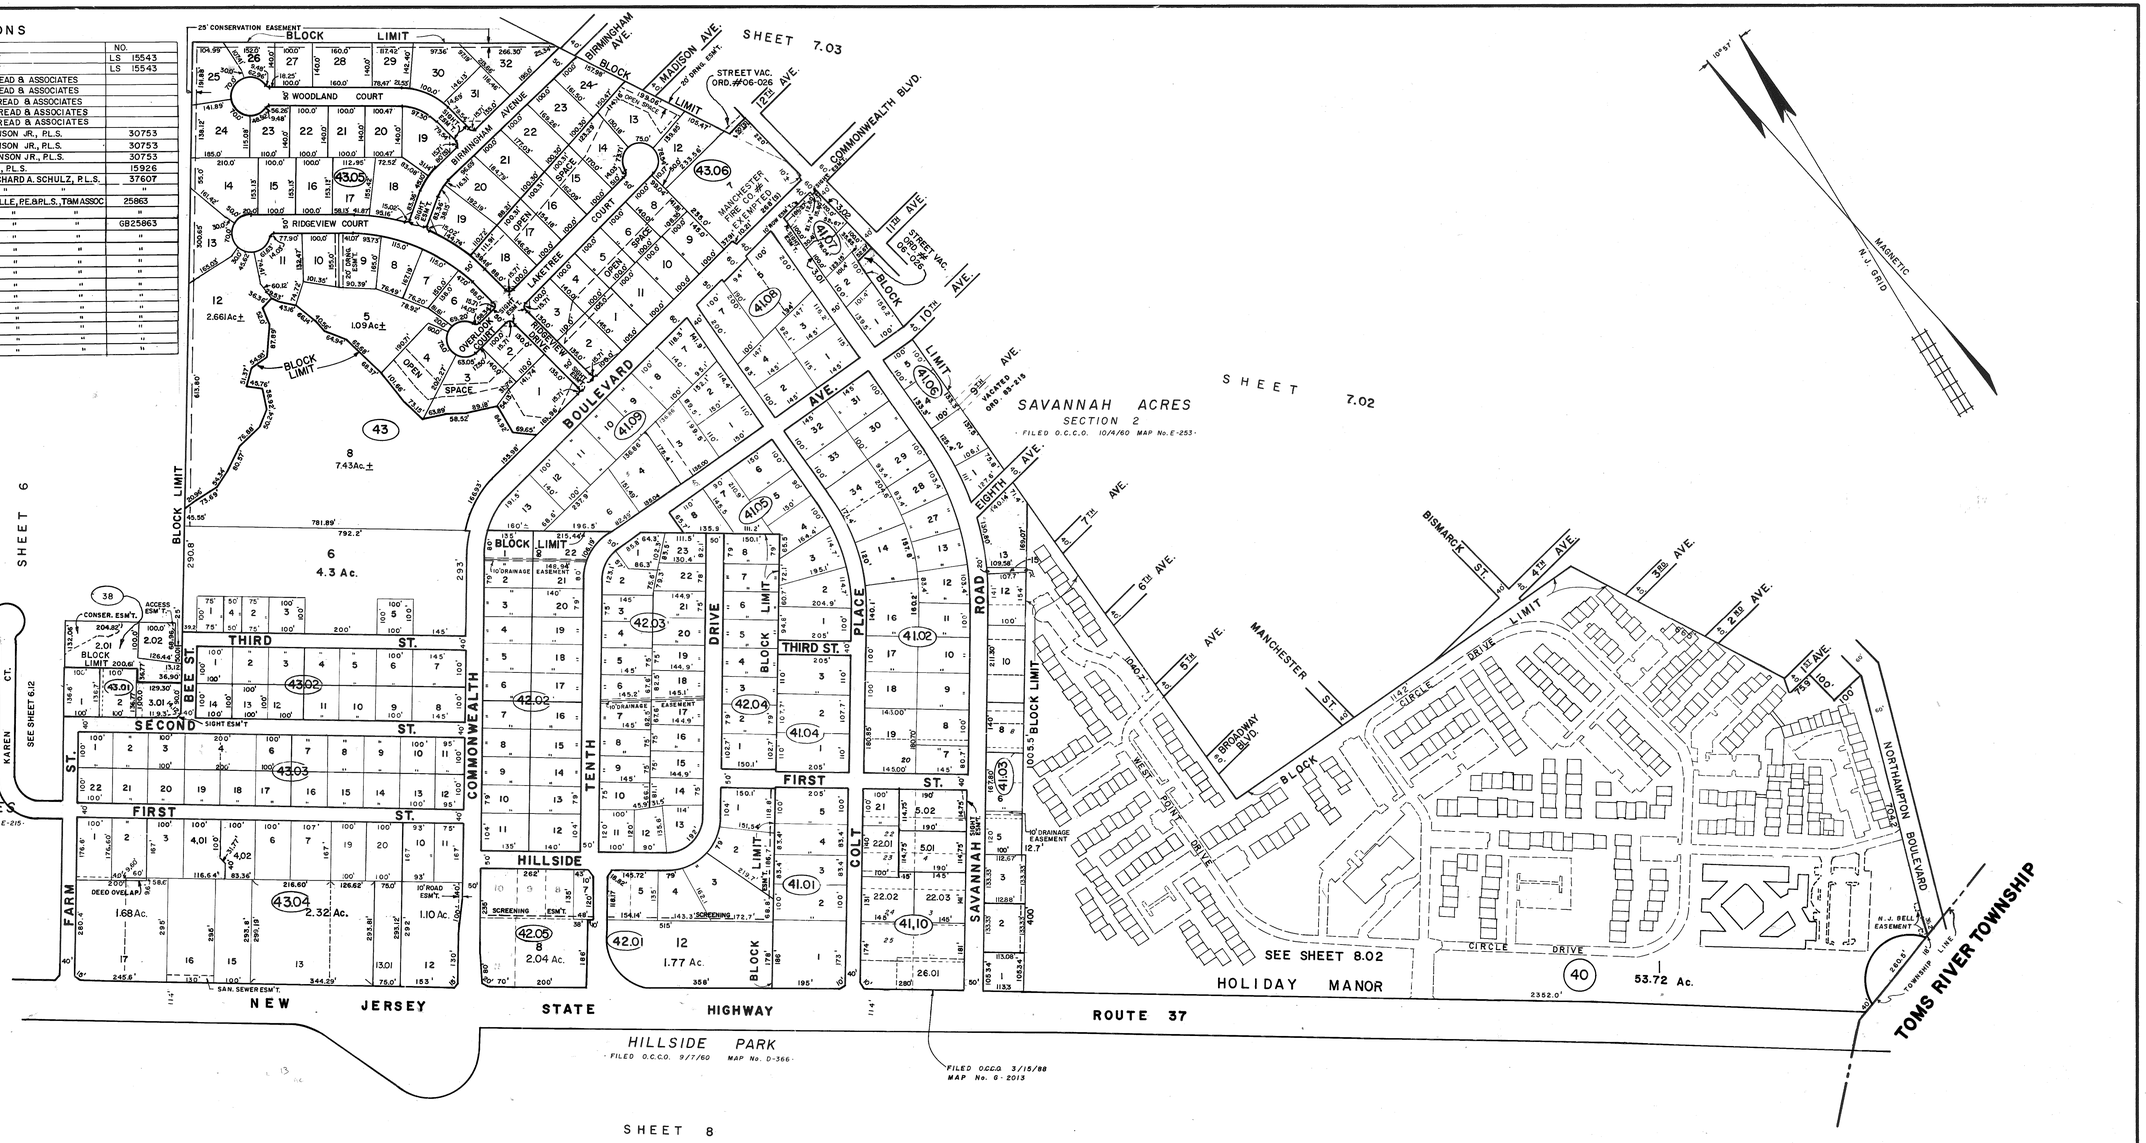

NEW JERSEY DEPARTMENT OF THE TREASURY
DIVISION OF TAXATION
PUBLIC UTILITY TAX BUREAU
APPROVED AS A TAX MAP PURSUANT TO THE PROVISIONS OF CHAPTER 175, LAWS OF 1913, ETC. FOR THE DIRECTOR, DIVISION OF TAXATION.
BY J. H. Clement C.P.A.
T.A.C. #5006 STATE SUPERVISOR
DATE APR 9 1973 SERIAL No. 520

TAX MAP

MANCHESTER TOWNSHIP

OCEAN COUNTY — NEW JERSEY

TWP ENGINEER JOHN A. ERNST, JR. P.E. & L.S.
N.J. LICENSE 3674 TOMS RIVER, N.J.
RECOMPILED & REDRAWN FEBRUARY 1973
REVISED NOVEMBER 1980 SCALE 1 INCH = 200 FEET

SCALE IN FEET
200 100 0 200 400 600 800 1000

D & W REPROGRAPHICS S 52123