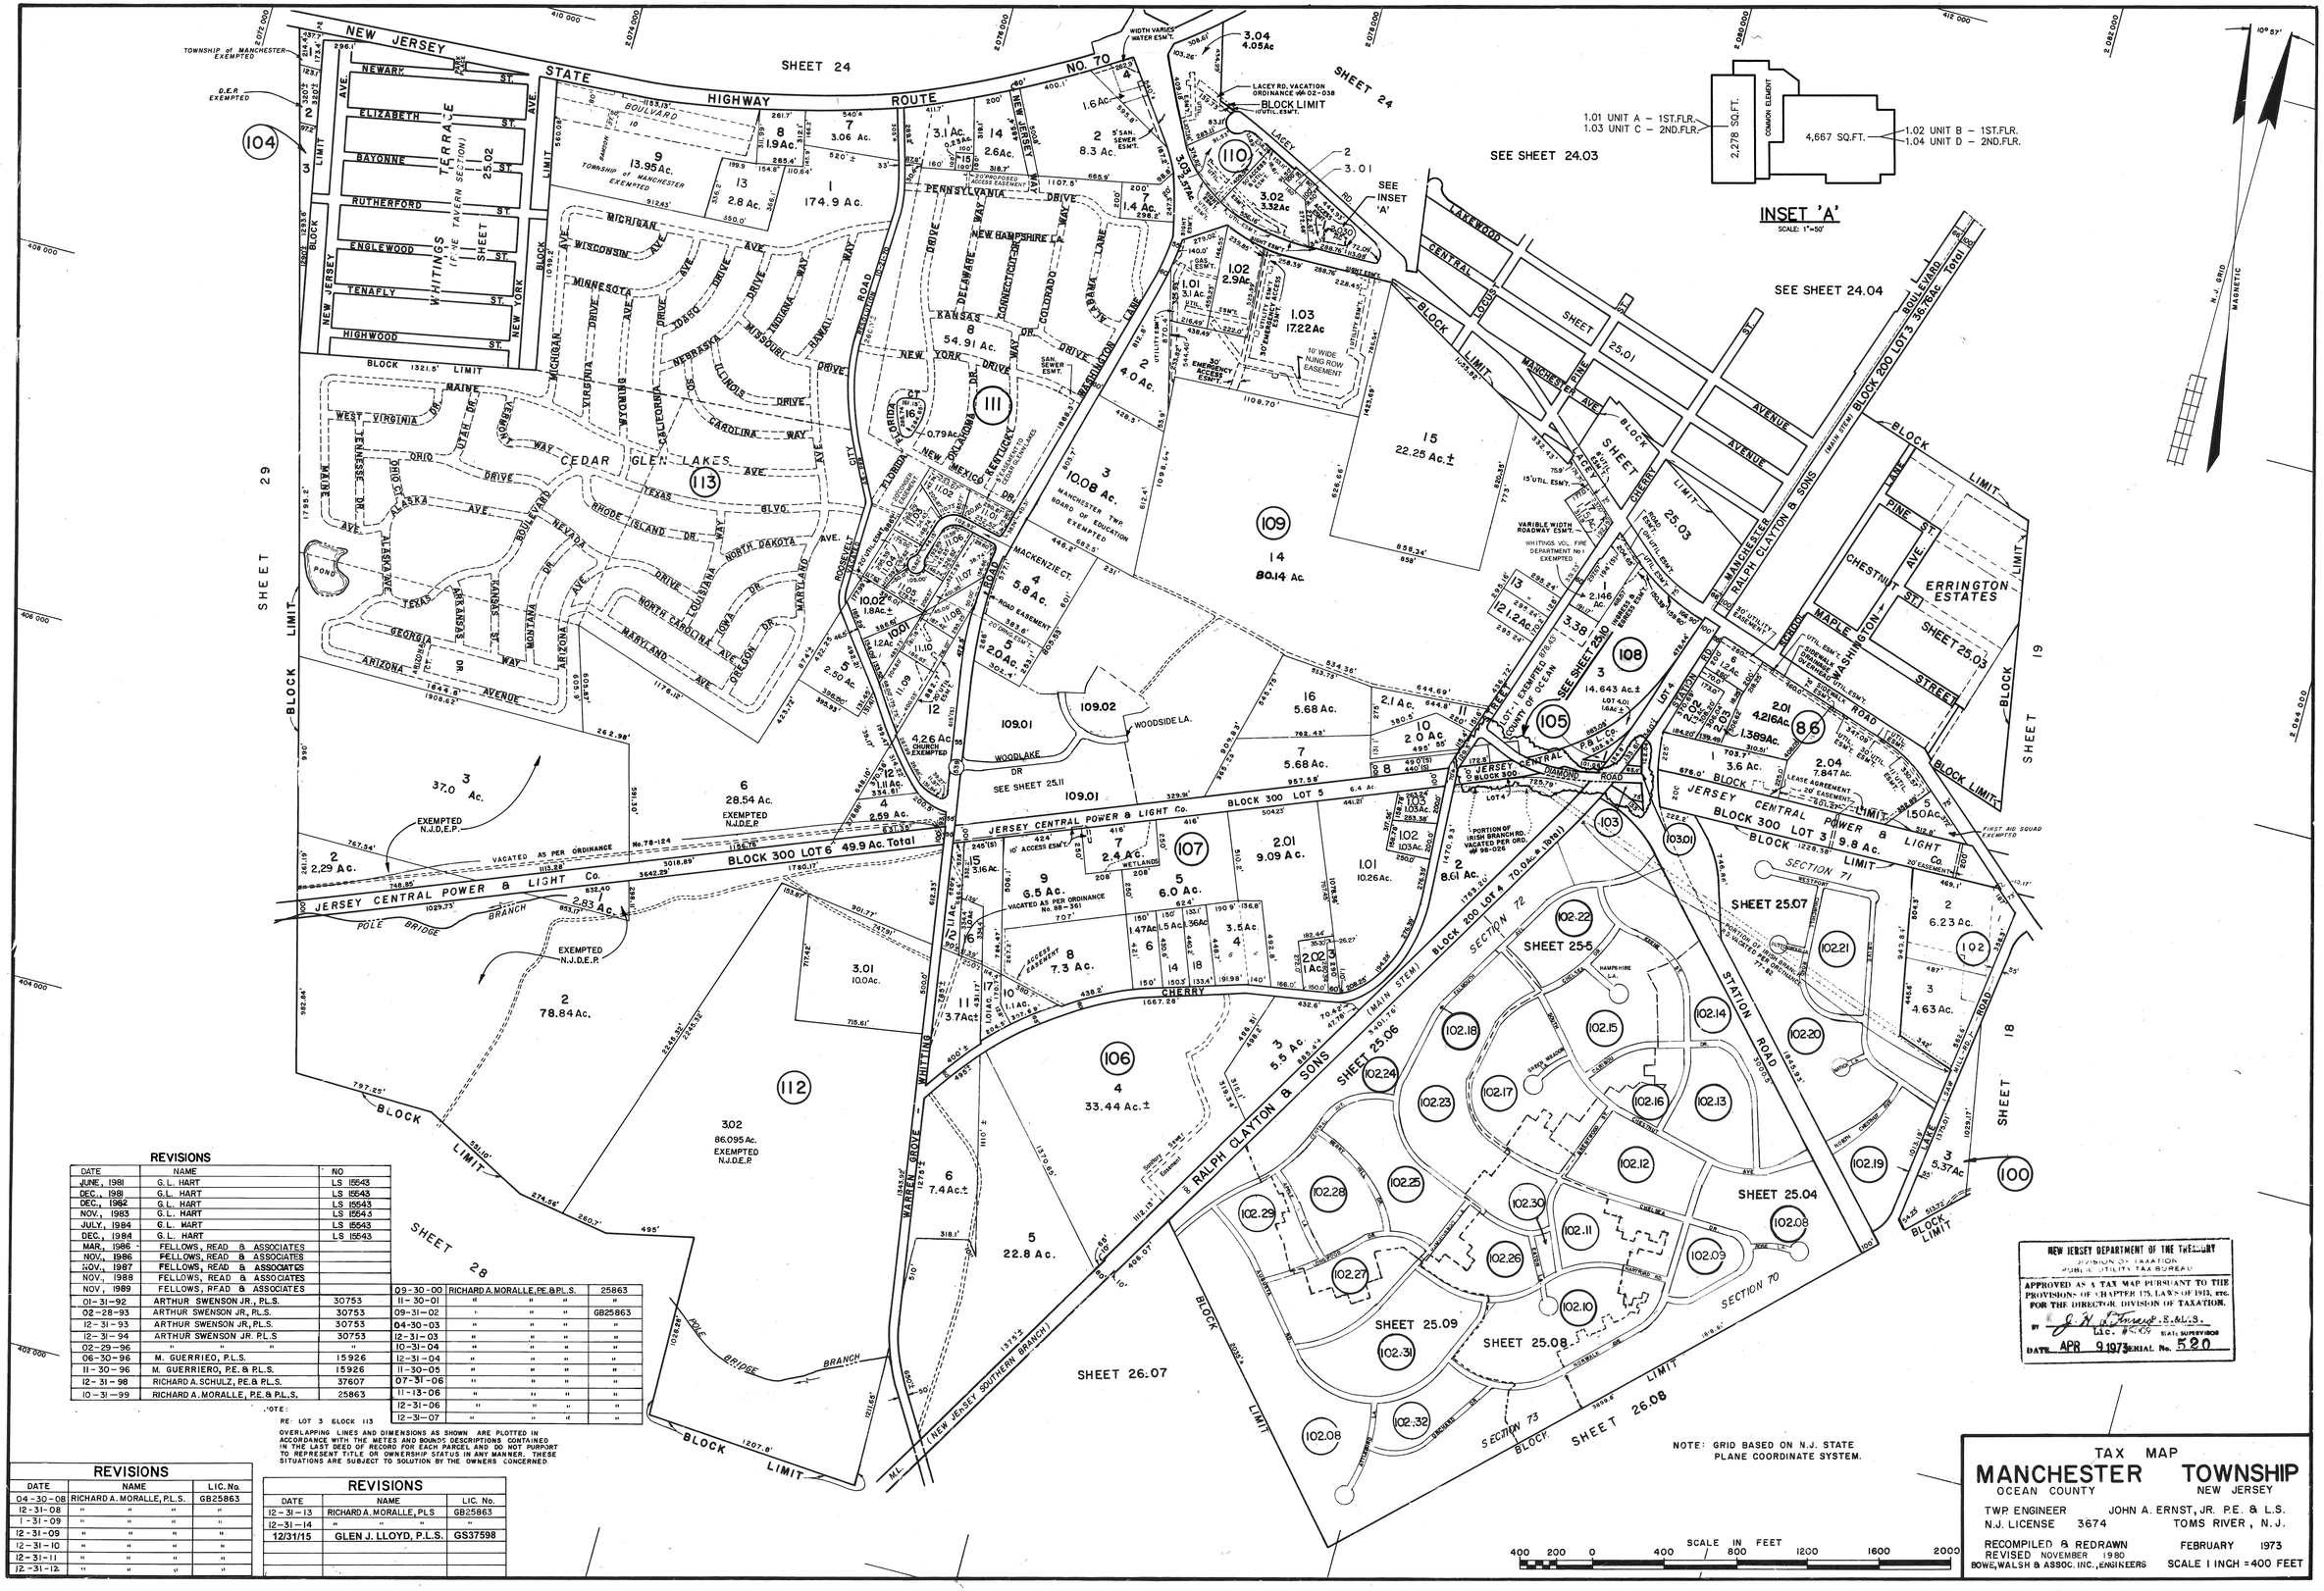

REVISIONS

DATE	NAME	NO
JUNE, 1981	G. L. HART	LS 15543
DEC., 1981	G.L. HART	LS 15543
DEC., 1982	G.L. HART	LS 15543
NOV., 1983	G.L. HART	LS 15543
JULY., 1984	G.L. HART	LS 15543
DEC., 1984	G.L. HART	LS 15543
MAR., 1986	FELLOWS, READ & ASSOCIATES	
NOV., 1986	FELLOWS, READ & ASSOCIATES	
NOV., 1987	FELLOWS, READ & ASSOCIATES	
NOV., 1988	FELLOWS, READ & ASSOCIATES	
NOV., 1989	FELLOWS, READ & ASSOCIATES	
01-31-92	ARTHUR SWENSON JR., PL.S.	30753
02-28-93	ARTHUR SWENSON JR., PL.S.	30753
12-31-93	ARTHUR SWENSON JR., PL.S.	30753
12-31-94	ARTHUR SWENSON JR. PL.S	30753
02-29-96	" " "	"
06-30-96	M. GUERRIERO, P.L.S.	15926
11-30-96	M. GUERRIERO, P.E. & P.L.S.	15926
12-31-98	RICHARD A.SCHULZ, P.E.& P.L.S.	37607
10-31-99	RICHARD A. MORALLE, P.E. & P.L.S.	25863
09-30-00	RICHARD A. MORALLE, P.E. & P.L.S.	25863
11-30-01	" " "	"
09-31-02	" " "	GB25863
04-30-03	" " "	"
12-31-03	" " "	"
10-31-04	" " "	"
12-31-04	" " "	"
11-30-05	" " "	"
07-31-06	" " "	"
11-13-06	" " "	"
12-31-06	" " "	"
12-31-07	" " "	"

NOTE:
RE: LOT 3 BLOCK 113

OVERLAPPING LINES AND DIMENSIONS AS SHOWN ARE PLOTTED IN ACCORDANCE WITH THE METES AND BOUNDS DESCRIPTIONS CONTAINED IN THE LAST DEED OF RECORD FOR EACH PARCEL AND DO NOT PURPORT TO REPRESENT TITLE OR OWNERSHIP STATUS IN ANY MANNER. THESE SITUATIONS ARE SUBJECT TO SOLUTION BY THE OWNERS CONCERNED

REVISIONS

DATE	NAME	LIC. No.
04-30-08	RICHARD A. MORALLE, P.L.S.	GB25863
12-31-08	" " "	"
1-31-09	" " "	"
12-31-09	" " "	"
12-31-10	" " "	"
12-31-11	" " "	"
12-31-12	" " "	"

REVISIONS

DATE	NAME	LIC. No.
12-31-13	RICHARD A. MORALLE, PLS	GB25863
12-31-14	" " "	"
12/31/15	GLEN J. LLOYD, P.L.S.	GS37598

NEW JERSEY DEPARTMENT OF THE TREASURY
DIVISION OF TAXATION
PUBLIC UTILITY TAX BUREAU
APPROVED AS A TAX MAP PURSUANT TO THE PROVISIONS OF CHAPTER 175, LAWS OF 1913, ETC. FOR THE DIRECTOR, DIVISION OF TAXATION.
BY J. H. Ernest, S.C.L.S.
Lic. #5109 STATE SUPERVISOR
DATE APR 9 1973 SERIAL No. 520

TAX MAP
MANCHESTER TOWNSHIP
OCEAN COUNTY NEW JERSEY

TWP. ENGINEER JOHN A. ERNST, JR. P.E. & L.S.
N.J. LICENSE 3674 TOMS RIVER, N.J.

RECOMPILED & REDRAWN FEBRUARY 1973
REVISED NOVEMBER 1980
BOWE, WALSH & ASSOC. INC., ENGINEERS
SCALE 1 INCH = 400 FEET